Vsebina risbe je last podjetja ELEA iC d.o.o. Vse avtorske pravice, ki niso s pogodbo prenesene na naročnika, so pridržane. Brez pisne odobritve reproducije ni dovoljena. The content of this drawing is a property of Elea iC d.o.o. All rights that are not transferred to the client by the contract are reserved. Any reproduction of the drawing without a written authorization is forbidden.

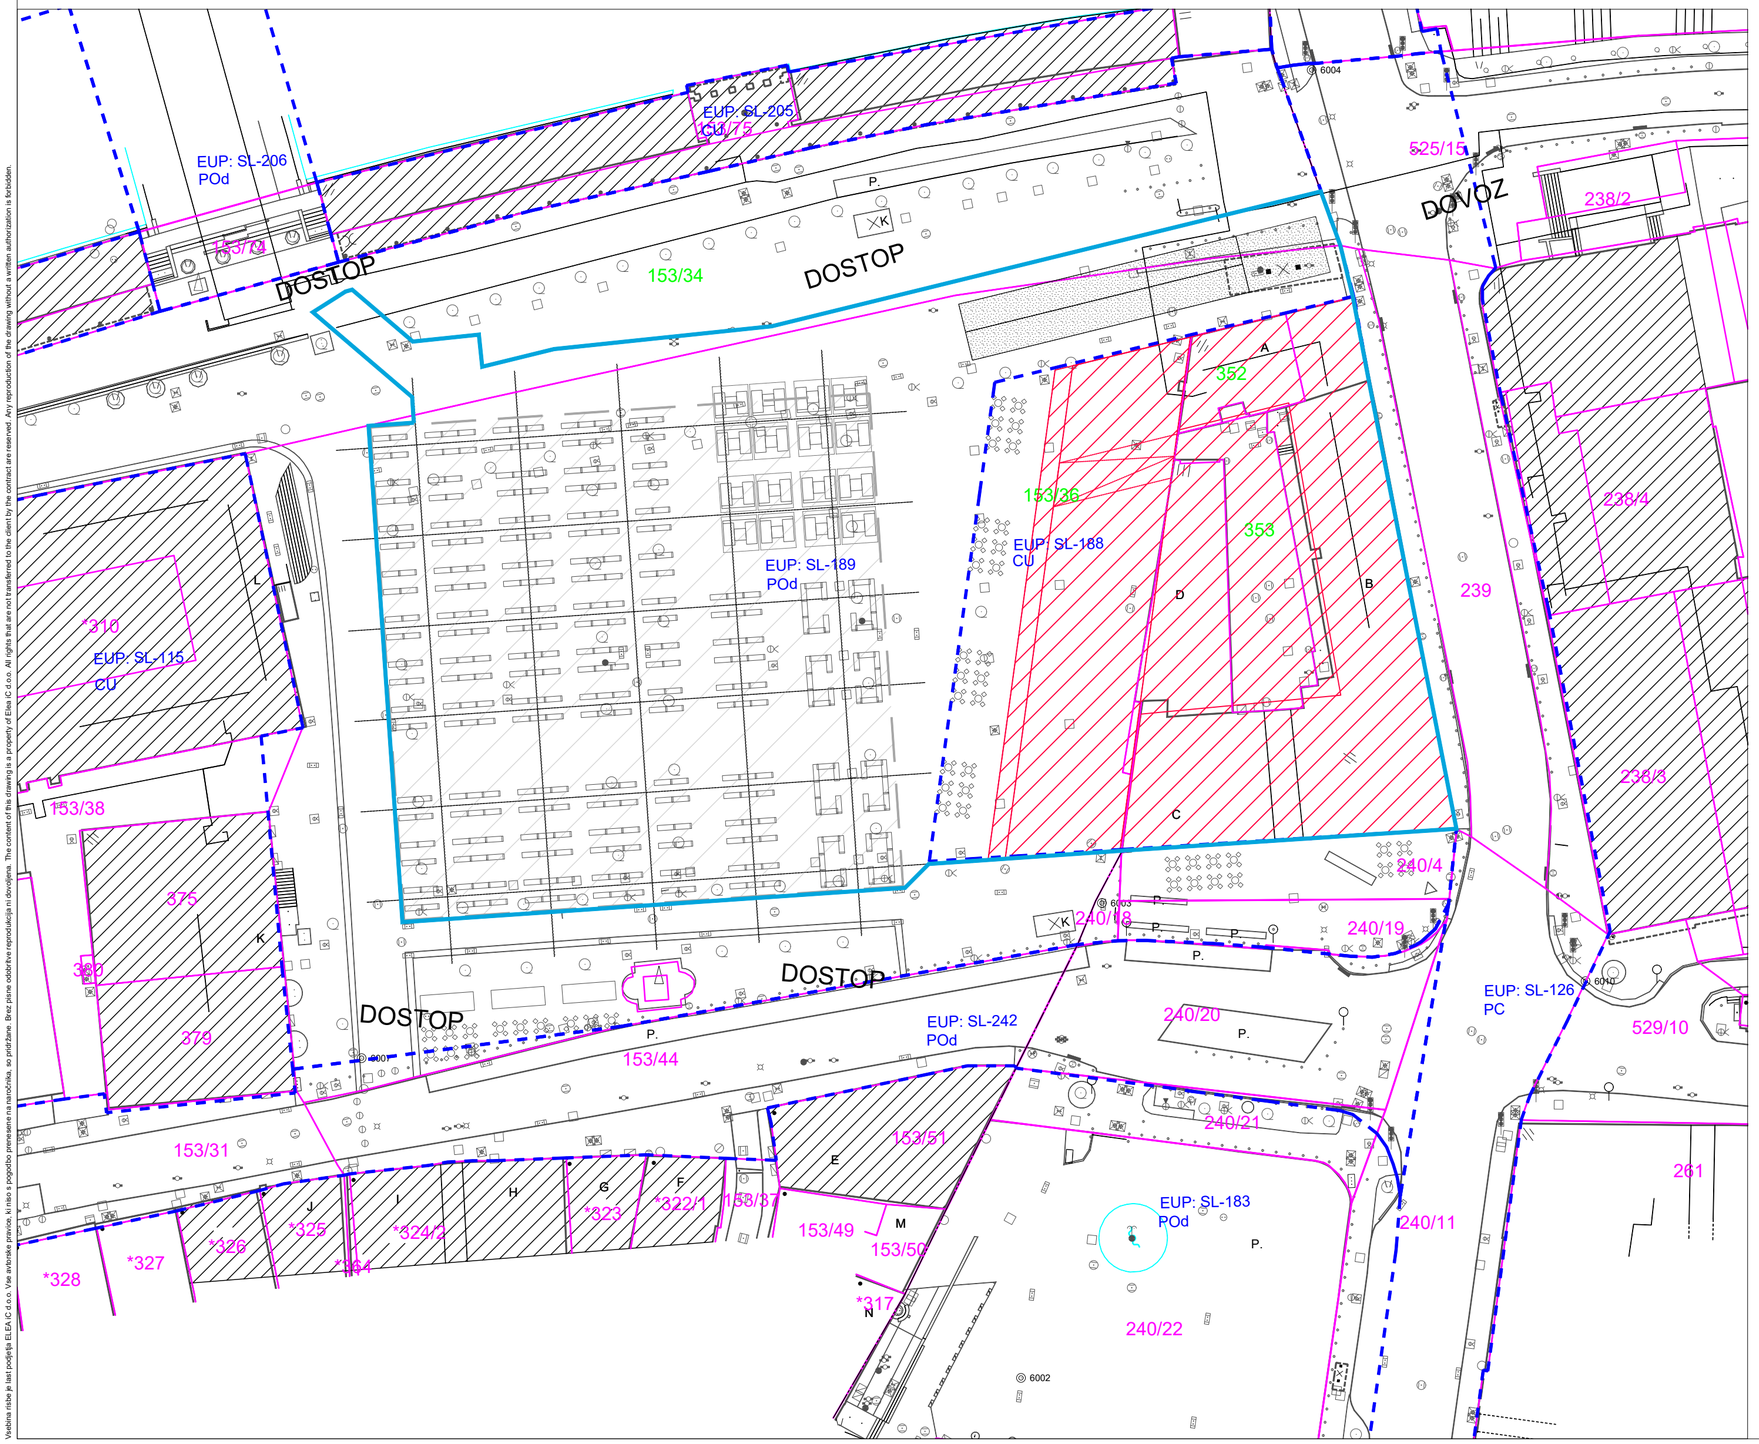

Elea iC a member of iC group

Elea iC, d.o.o., Dunajska cesta 21, SI-1000 Ljubljana
T +386 (1) 474 10 00, F +386 (1) 474 10 01, info@elea.si, www.elea.si, IZS št. 0521

LEGENDA:

- PARCELNE MEJE
- 352 PARCELA POSEGA
- OBSTOJEČI SOSEDNJI OBJEKTI
- ODSTRANITEV OBJEKTA
- MAHROVA HIŠA - REKONSTRUKCIJA
- MEJE EUP IN NAMENSKE RABE PROSTORA

293,1 mnv = ±0.00

Objekt

Prenova osrednje ljubljanske tržnice

Investitor
Mestna občina Ljubljana, Mestni trg 1, 1000 Ljubljana

Vodja projekta
Angelo Žigon, univ.dipl.inž.grad — IZS G-0680

Vodilni projektant
ELEA IC d.o.o., Dunajska cesta 21, 1000 Ljubljana

Izdelovalec risbe	Št. projekta	Vrsta projekta
Metka Rotar, ing.grad.	210446	DGD

Ime risbe
Situacija obstoječega stanja

Prikaz EUP in namenske rabe OPN MOL ID

Vrsta risbe	Merilo	Datum
lokacijski prikazi	1:500	maj 2022
Št. risbe	Različica	Stanje risbe
3.1.4		ČISTOPIS maj 2024